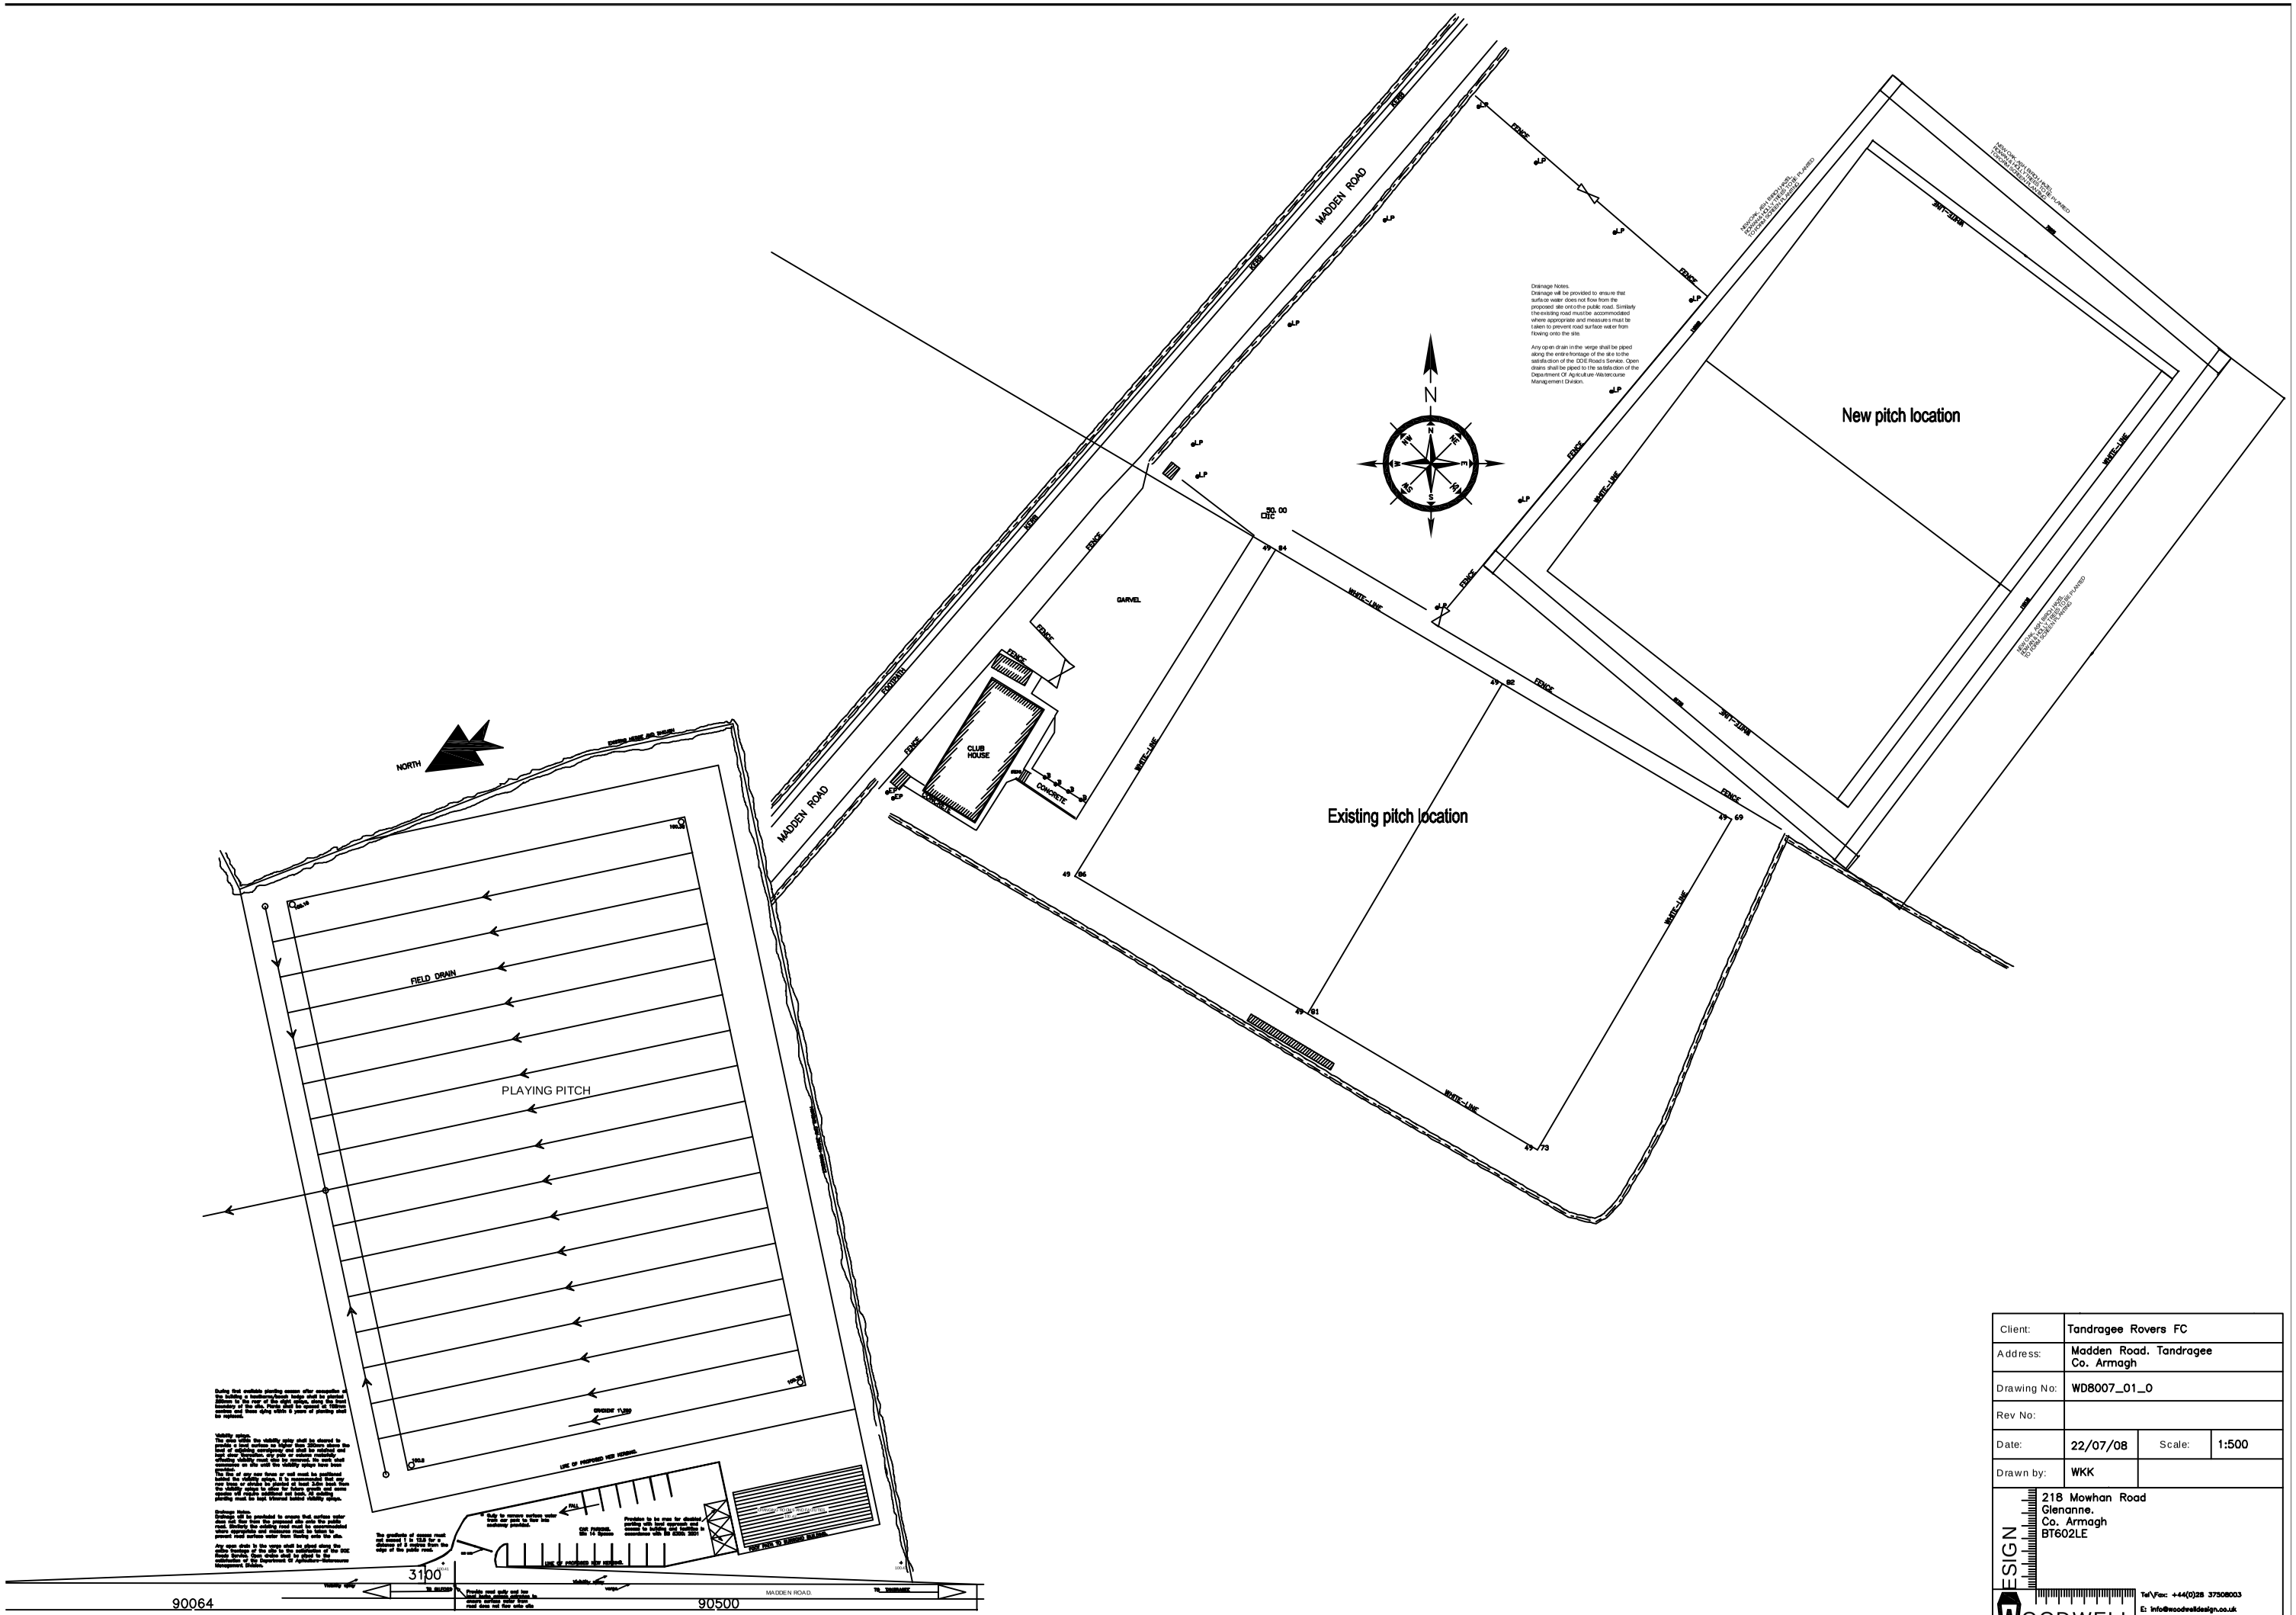

Client:	Tandragee Rovers FC		
Address:	Madden Road. Tandragee Co. Armagh		
Drawing No:	WD8007_01_0		
Rev No:			
Date:	22/07/08	Scale:	1:500
Drawn by:	WKK		

218 Mowhan Road
Glenanne.
Co. Armagh
BT602LE

WOODWELL DESIGN

Tel\Fax: +44(0)28 37508003
E: info@woodwelldesign.co.uk
W: www.woodwelldesign.co.uk

PDF created with pdfFactory trial version www.pdffactory.com